PROPOSAL FOR
ONTARIO HOUSING CORPORATION

HEADWAY BUILDERS LIMITED
61 CUMBERLAND STREET
PORT ARTHUR ONTARIO

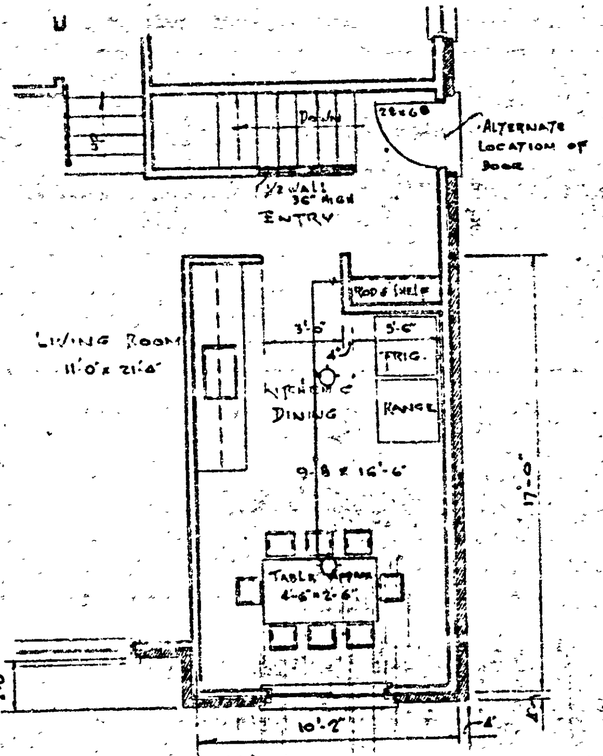

FLOOR PLAN SHOWING KITCHEN & DINING
AREA FOR 4 & 5 BEDROOM SPLIT LEVEL UNIT
SCALE 1/4" = 1'-0"

STYLE "F"

REF DRAWING - BH-67-05
JAN 30, 1967

DWG Nº BH-67-09A

proposal for
ONTARIO HOUSING CORPORATION

By HEADWAY BUILDERS LIMITED
61 CUMBERLAND STREET
PORT ARTHUR ONTARIO

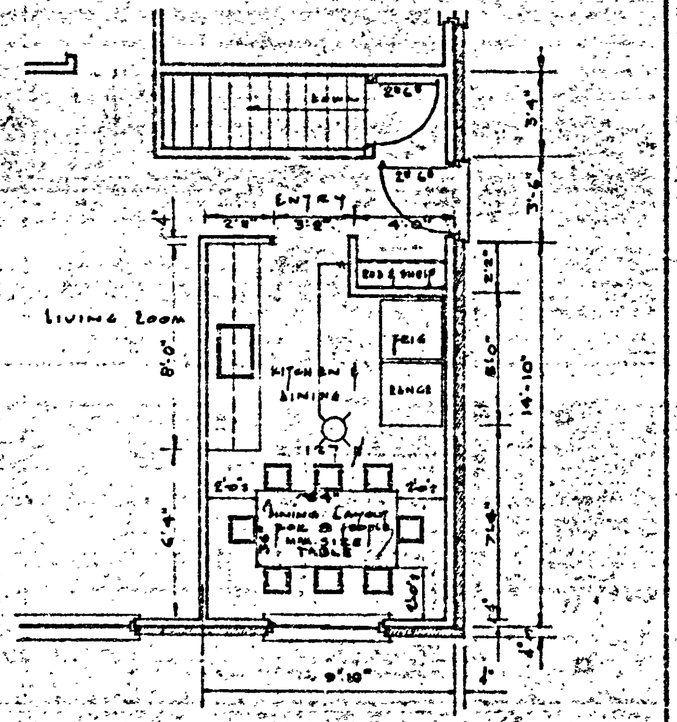

FLOOR PLAN SHOWING KITCHEN & DINING
AREA FOR THREE BEDROOM BUNGALOW SEMI-DETACHED

SCALE - 1/4" = 1'-0"

REF. DRAWING: BH-67-05
JAN 30, 1967

DWG NO: BH 67-07

PROPOSAL FOR
ONTARIO HOUSING CORPORATION

BY HEADWAY BUILDERS LTD.
61 CUMBERLAND ST.
PORT ARTHUR, ONT

ALL MODELS SHOWN FOR 4 & 5 BEDROOM SPLIT LEVEL
SEMI DETACHED UNITS
STYLE "F"
NOTE: ELEVATION TYPE "A-A" FULL BRICK FRONT AS SHOWN ON DRAWINGS.

BH-67-05
SHEET 2 OF 4

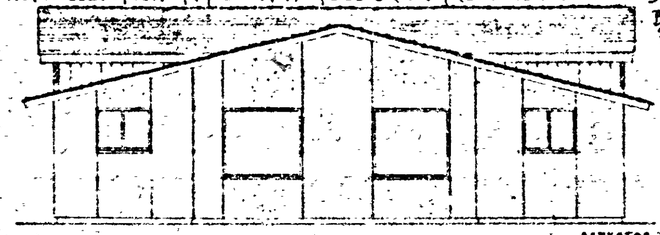

STYLE-F ELEVATION TYPE B-B

ASBESTOS BOARD ACRYLIC FINISH

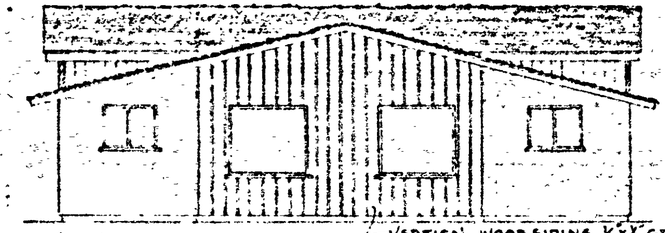

VERTICAL WOOD SIDING ½"x½" GROOVES

STYLE-F ELEVATION TYPE C-C

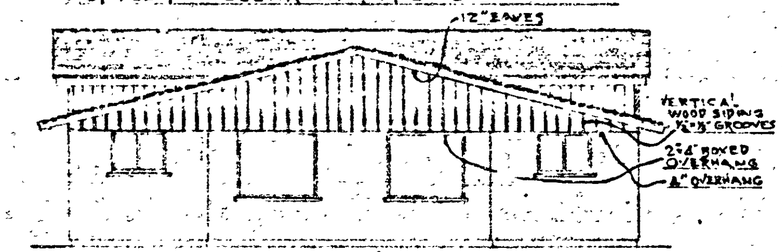

STYLE F ELEVATION TYPE D-D

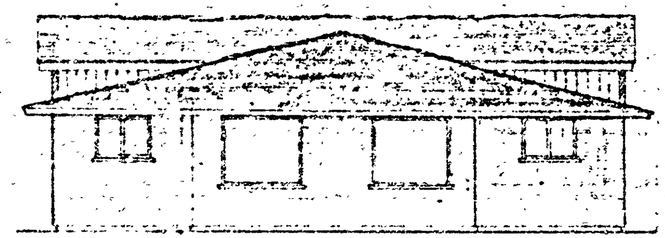

STYLE F ELEVATION TYPE E-E

SCALE 1/8" = 1'-0"

FACING STYLES - FRONT ELEVATION
4 & 5 BEDROOM SPLIT LEVEL UNITS.

M3665-A04

REF DRAWINGS BH-67-05
MARCH. 29, 1967

DWG. Nº